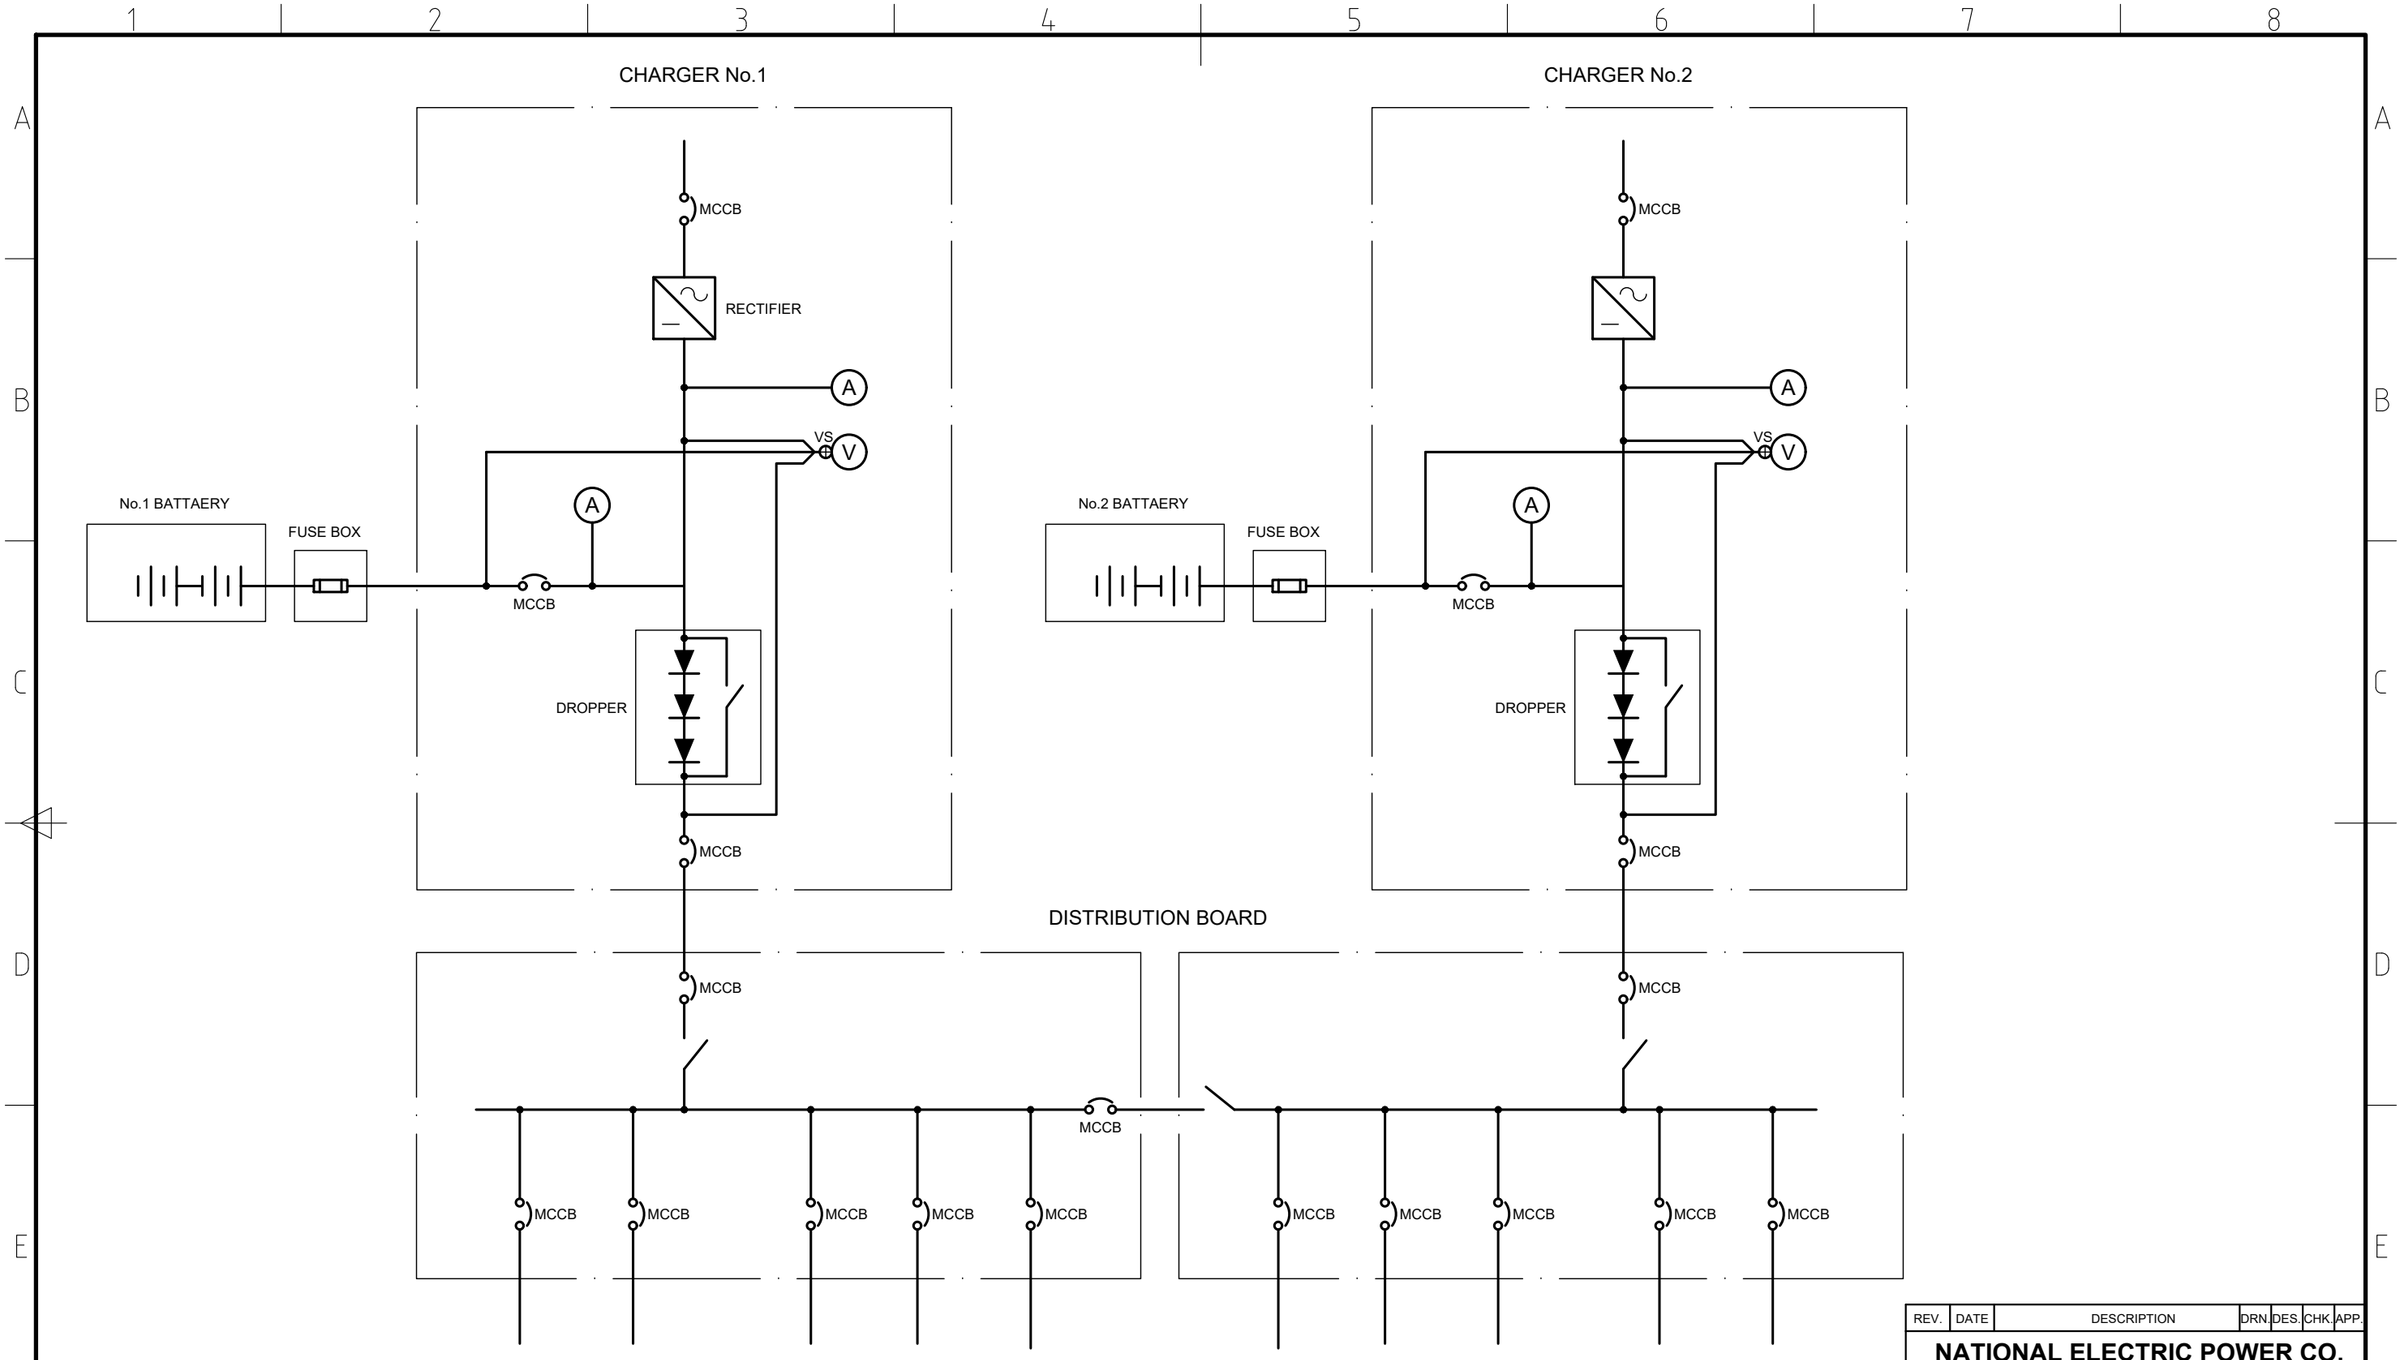


* THIS IS A CONCEPTUAL DRAWING. CONTRACTOR HAS TO DEVELOP DETAILED DESIGN DRAWINGS FOR ENGINEERING AND CONSTRUCTION PURPOSES, BASED ON SCOPE SPECIFIED IN TENDER DOCUMENT , TECHNICAL SPECIFICATIONS

FOR TENDER PURPOSE ONLY

REV.	DATE	DESCRIPTION	DRN.	DES.	CHK.	APP.

NATIONAL ELECTRIC POWER CO.

NATIONAL CONVEYANCE
400/132/33kV AAWDCP S/S
D.C SUPPLIES

DRN : T.HEKMAT	DATE : 16.09.2026	DRG. No.	REV.
DES : A.HIJAZI	SCALE : N.T.S	7-18-E3-0008	0
CHK : R.HELO	DIM.IN :		
APP : A.SHDAIFAT			

TENDER No.75/2026

DESIGN SECTION S/S